


TOP VIEW

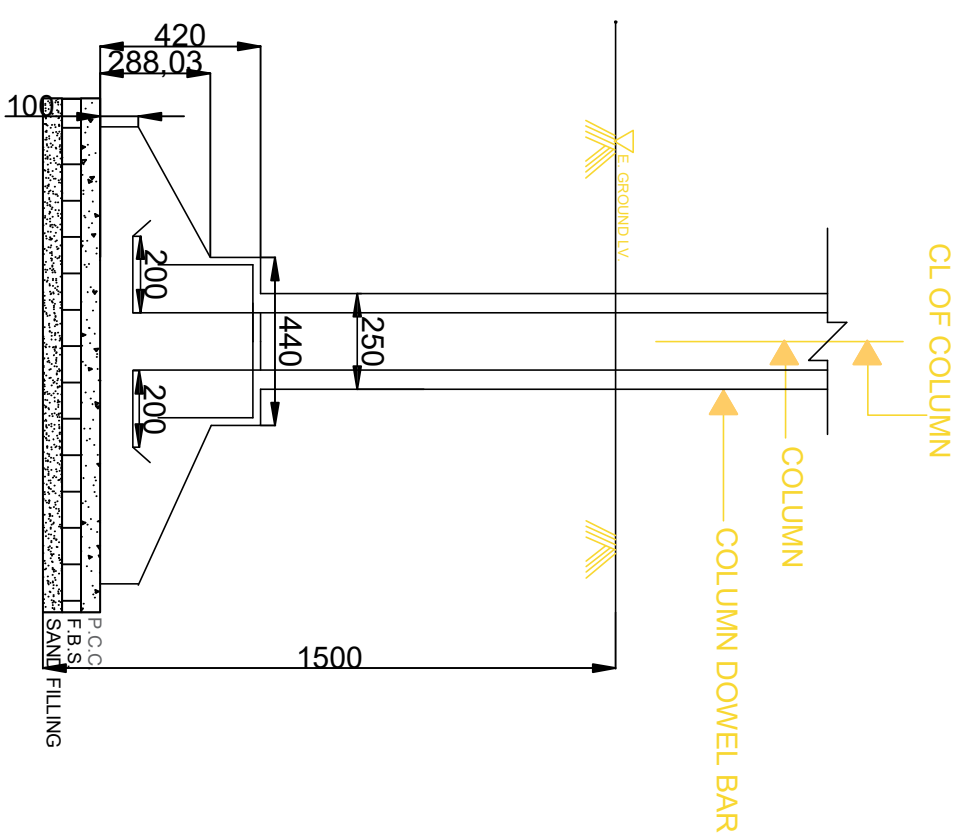

SIDE VIEW

FOUNDATION LAYER LAYOUT

ARCHITECTURE DRAWING (PLAN,ELEVATION,SECTION)	SHEET NO - 3	RISHAV RAJ 2103078 CIVIL ENGINEERING NIT PATNA	SCALE 1:20
COMPUTER APPLICATION IN ARCHITECTURE	DATE- 26/11/22		REMARKS-